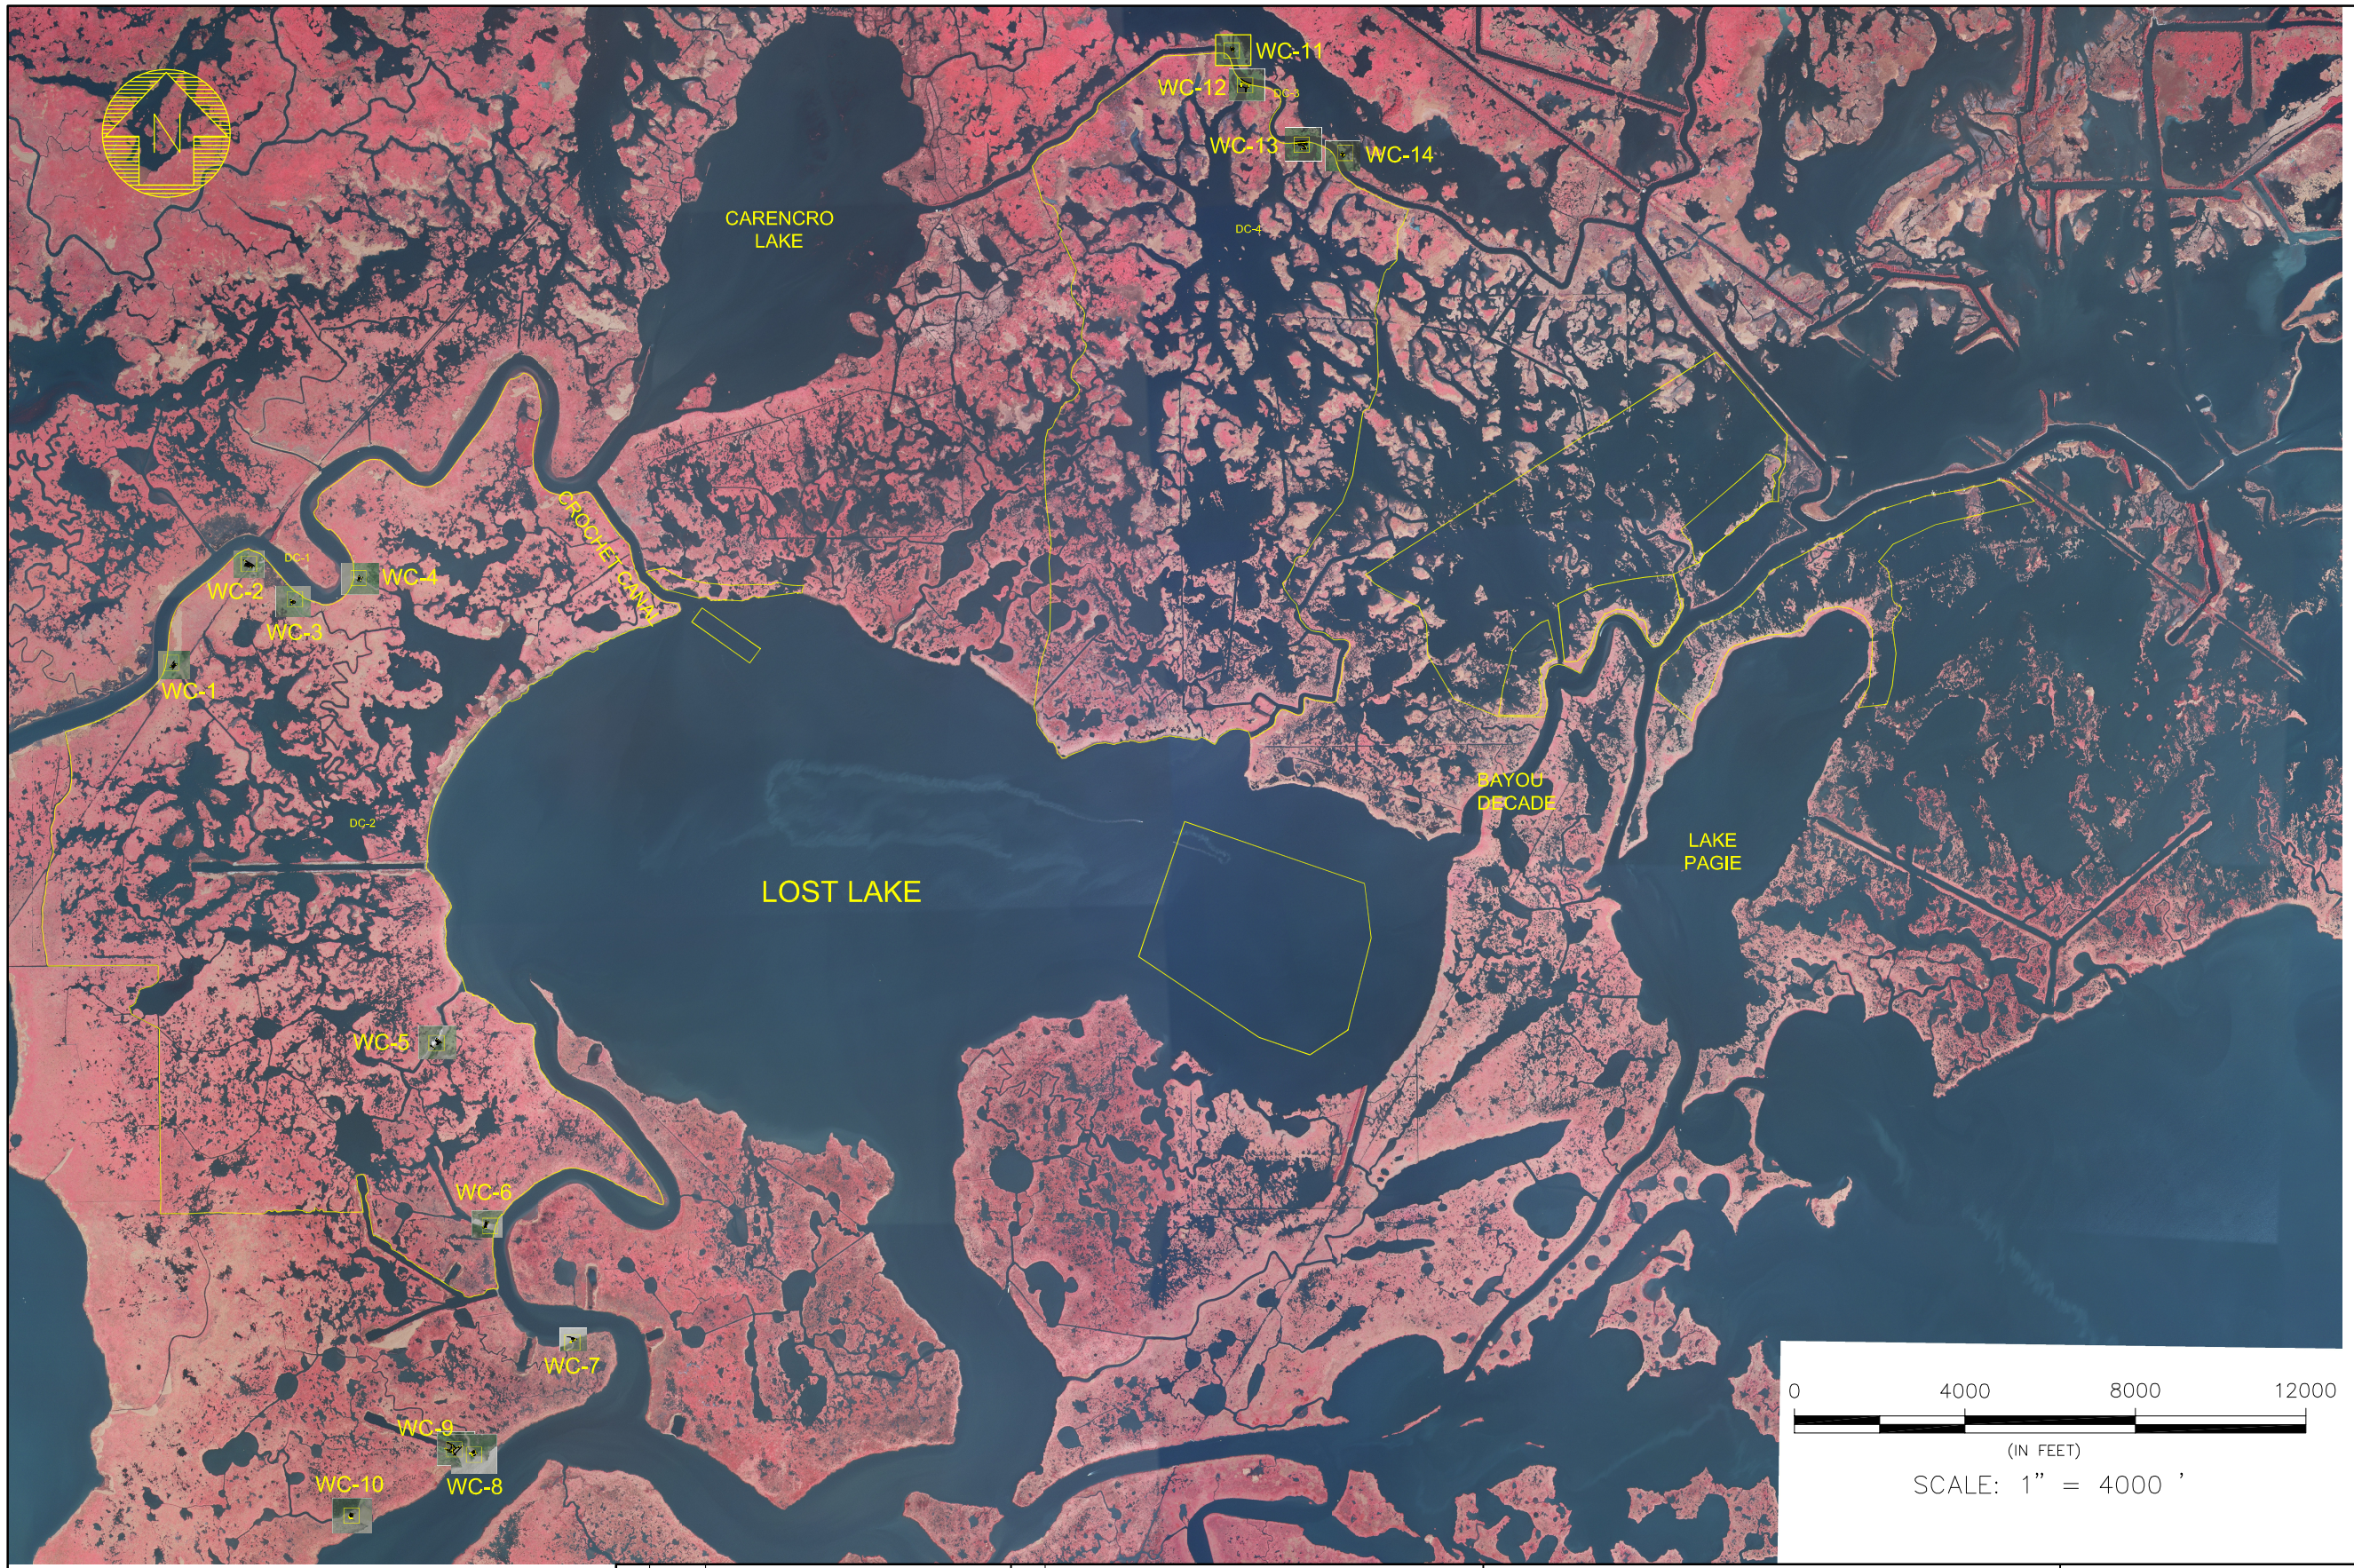

W ATER CONTROL COORDINATES		
POINT	NORTHING	EASTING
WC-1	310,473.54	3,350,719.71
WC-2	312,838.93	3,352,475.08
WC-3	311,964.39	3,353,523.42
WC-4	312,498.73	3,355,097.35
WC-5	301,636.87	3,356,924.59
WC-6	297,339.18	3,358,060.82
WC-7	294,653.96	3,360,099.30
WC-8	292,013.63	3,357,711.70
WC-9	292,091.40	3,357,258.76
WC-10	290,579.46	3,354,887.42
WC-11	325,119.01	3,375,556.80
WC-12	324,136.10	3,375,863.70
WC-13	322,722.41	3,377,253.96
WC-14	322,456.12	3,378,120.96

REV.	DATE	DESCRIPTION	BY

PYBURN & ODOM MCA
Engineering & Related Services Since 1948

OFFICE OF COASTAL PROTECTION & RESTORATION
ENGINEERING BRANCH
450 LAUREL STREET
BATON ROUGE, LOUISIANA 70801

DRAWN BY: P&O
DESIGNED BY: P&O

BATHYMETRIC, TOPOGRAPHIC, AND MAGNETOMETER SURVEY
OF
LOST LAKE MARSH CREATION and
HYDROLOGIC RESTORATION PROJECT
PRE-CONSTRUCTION SURVEY

STATE PROJECT NUMBER: 2503-10-49 (TE-72)

FEDERAL PROJECT NUMBER:

APPROVED BY:

WATER CONTROL STRUCTURES LOCATION

PLAN

DATE: MAY , 2011

SHEET 54 OF 68

Mar 11, 2011 – 10:27:37E P&O FILE: G:\CAD\ACAD\20-503 Lost Lake Marsh Creation\dwg\WC_Layout.dwg] [Login: p&o]